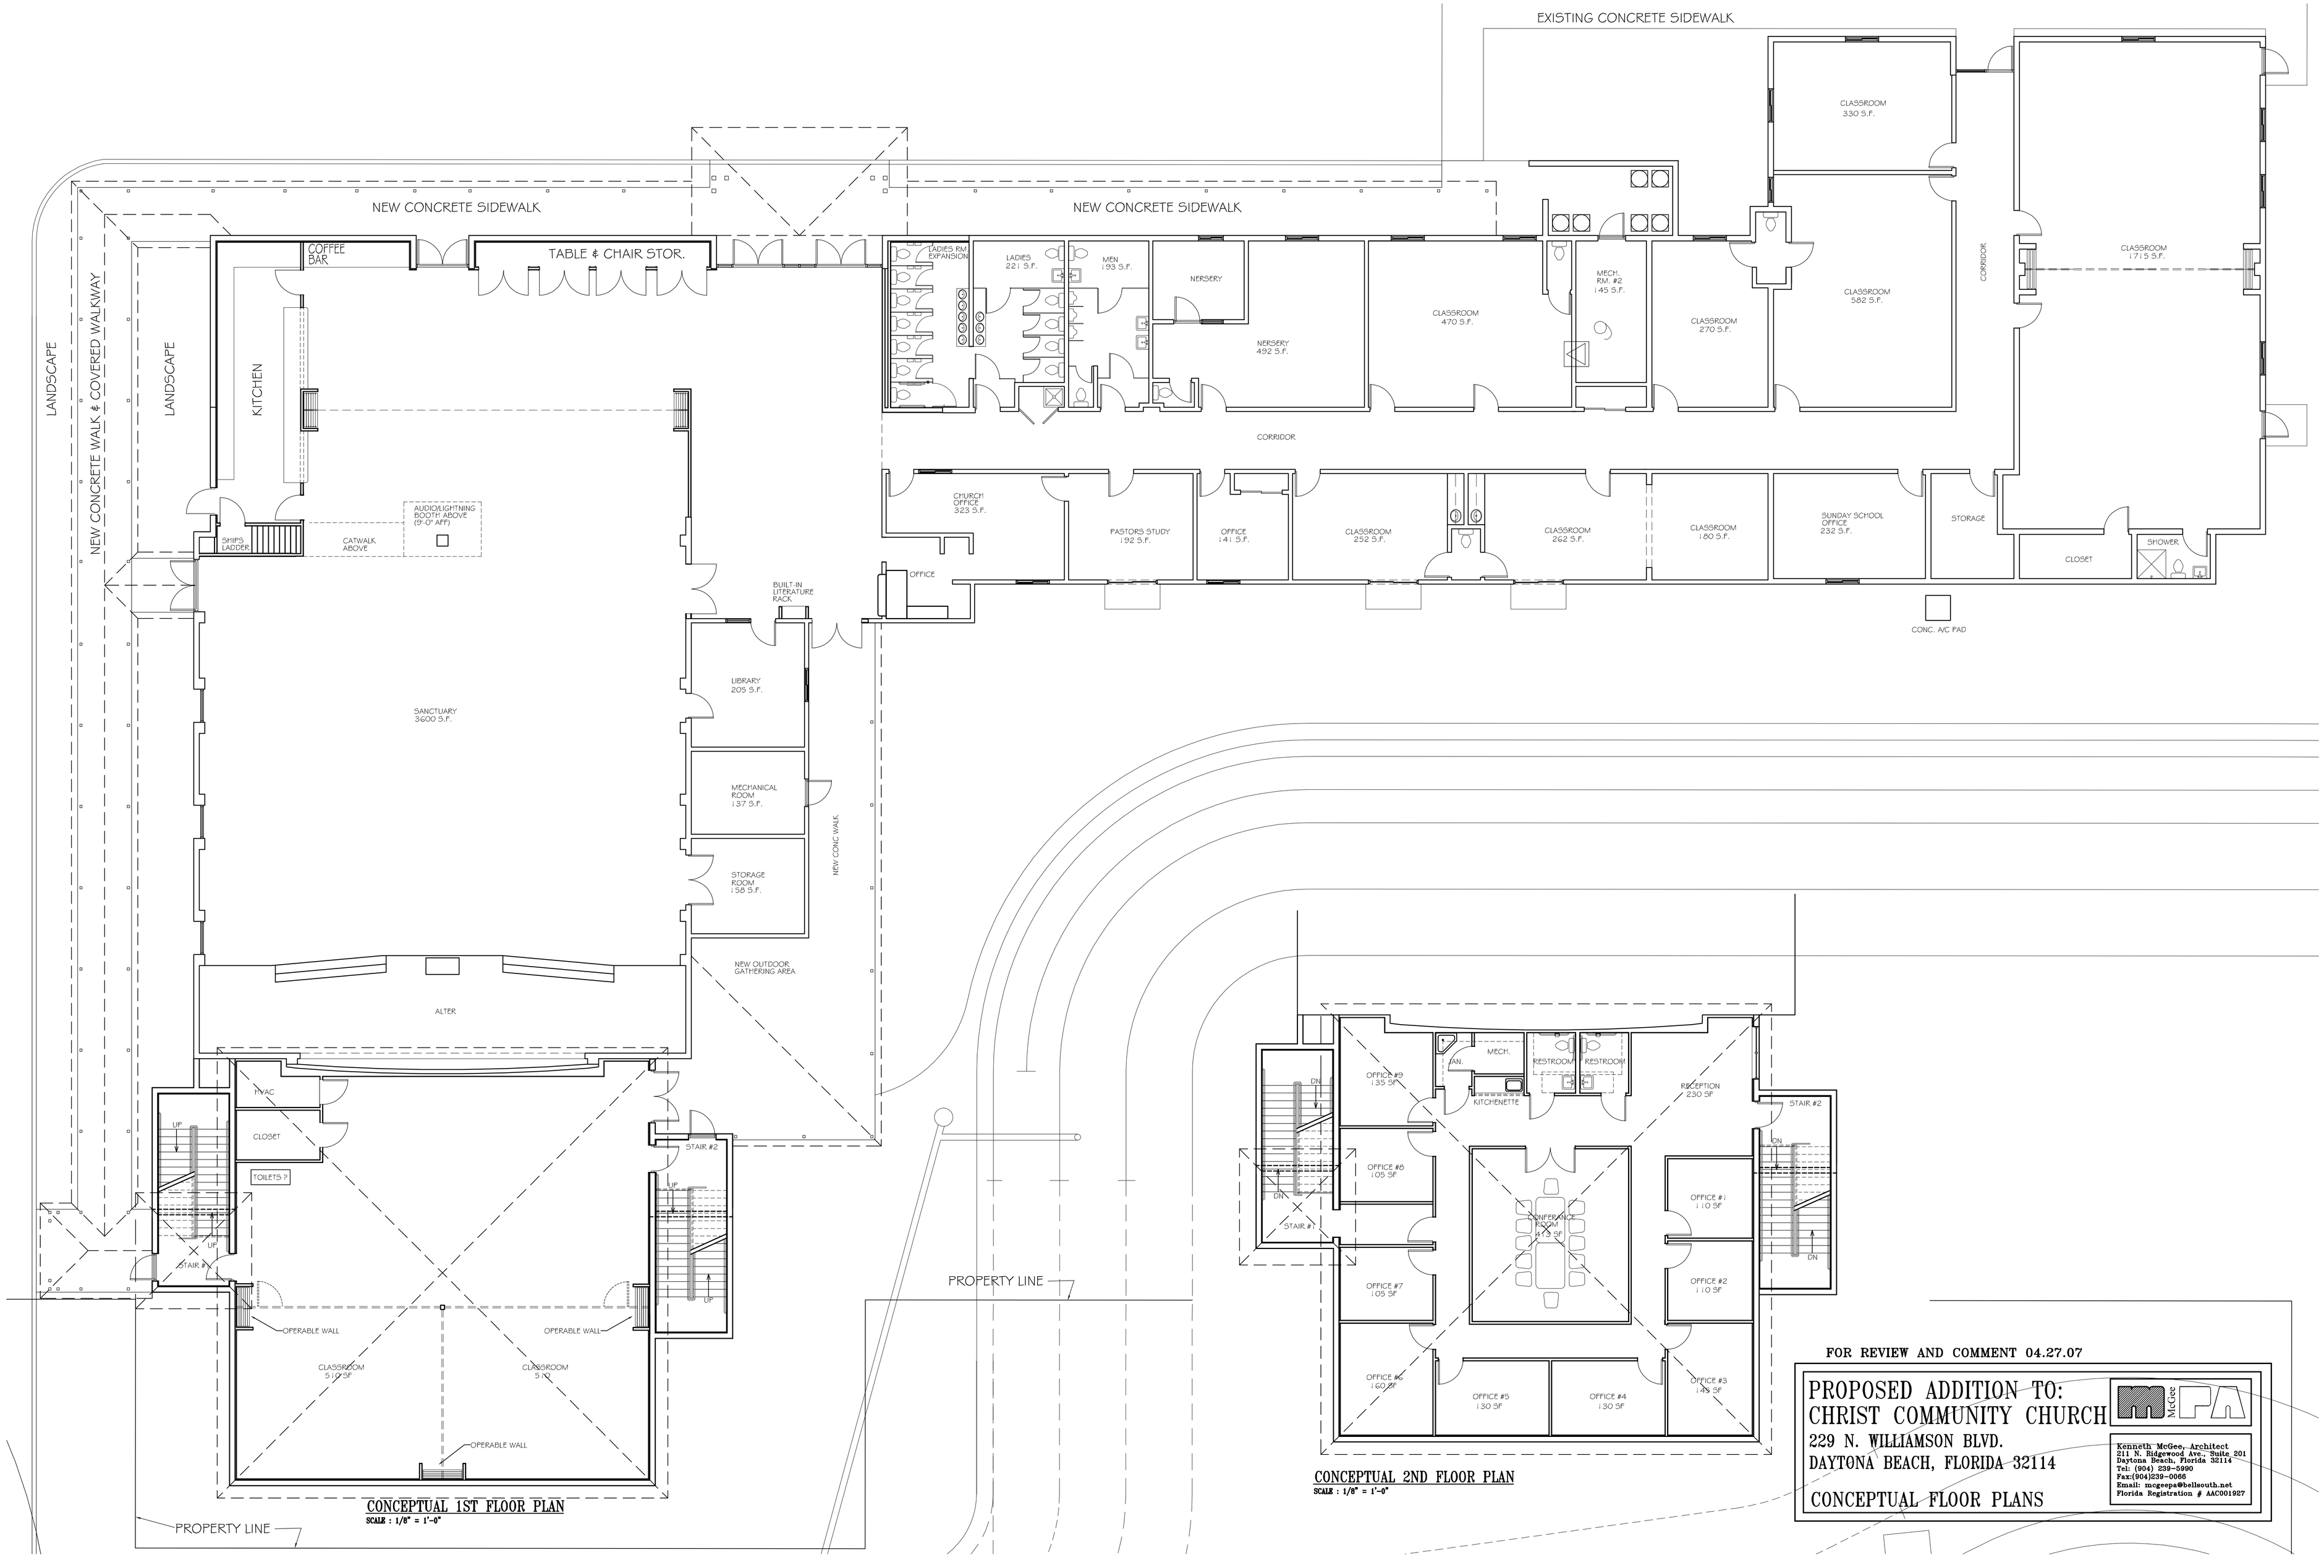
EXISTING CONCRETE SIDEWALK
NEW CONCRETE SIDEWALK
NEW CONCRETE SIDEWALK
LANDSCAPE
NEW CONCRETE WALK & COVERED WALKWAY
LANDSCAPE
COFFEE BAR
TABLE & CHAIR STOR.
KITCHEN
SHIPS LADDER
CATWALK ABOVE
AUDIO/LIGHTING BOOTH ABOVE (9'-0" AFF)
SANCTUARY 3600 S.F.
ALTER
BUILT-IN LITERATURE RACK
LIBRARY 205 S.F.
MECHANICAL ROOM 137 S.F.
STORAGE ROOM 158 S.F.
NEW CONC. WALK
NEW OUTDOOR GATHERING AREA
LADIES RM EXPANSION
LADIES 221 S.F.
MEN 193 S.F.
NERSERY
NERSERY 492 S.F.
CLASSROOM 470 S.F.
MECH. RM. #2 145 S.F.
CLASSROOM 270 S.F.
CLASSROOM 330 S.F.
CLASSROOM 582 S.F.
CORRIDOR
CLASSROOM 1715 S.F.
CORRIDOR
CHURCH OFFICE 323 S.F.
OFFICE
PASTORS STUDY 192 S.F.
OFFICE 141 S.F.
CLASSROOM 252 S.F.
CLASSROOM 262 S.F.
CLASSROOM 180 S.F.
SUNDAY SCHOOL OFFICE 232 S.F.
STORAGE
CLOSET
SHOWER
CONC. A/C PAD
PROPERTY LINE
PROPERTY LINE
HVAC
CLOSET
TOILETS ?
UP
UP
UP
STAIR #2
STAIR #2
UP
UP
OPERABLE WALL
OPERABLE WALL
OPERABLE WALL
CLASSROOM 510 SF
CLASSROOM 510
CONCEPTUAL 1ST FLOOR PLAN
SCALE : 1/8" = 1'-0"
OFFICE #9 135 SF
JAN.
MECH.
RESTROOM
RESTROOM
KITCHENETTE
RECEPTION 230 SF
STAIR #2
DN
DN
DN
DN
STAIR #1
OFFICE #8 105 SF
CONFERENCE ROOM 413 SF
OFFICE #1 110 SF
OFFICE #7 105 SF
OFFICE #2 110 SF
OFFICE #6 160 SF
OFFICE #5 130 SF
OFFICE #4 130 SF
OFFICE #3 145 SF
CONCEPTUAL 2ND FLOOR PLAN
SCALE : 1/8" = 1'-0"
FOR REVIEW AND COMMENT 04.27.07
PROPOSED ADDITION TO:
CHRIST COMMUNITY CHURCH
229 N. WILLIAMSON BLVD.
DAYTONA BEACH, FLORIDA 32114
CONCEPTUAL FLOOR PLANS
McGee PA
Kenneth McGee, Architect
211 N. Ridgewood Ave., Suite 201
Daytona Beach, Florida 32114
Tel: (904) 239-5990
Fax:(904)239-0066
Email: mcgeepa@bellsouth.net
Florida Registration # AAC001927